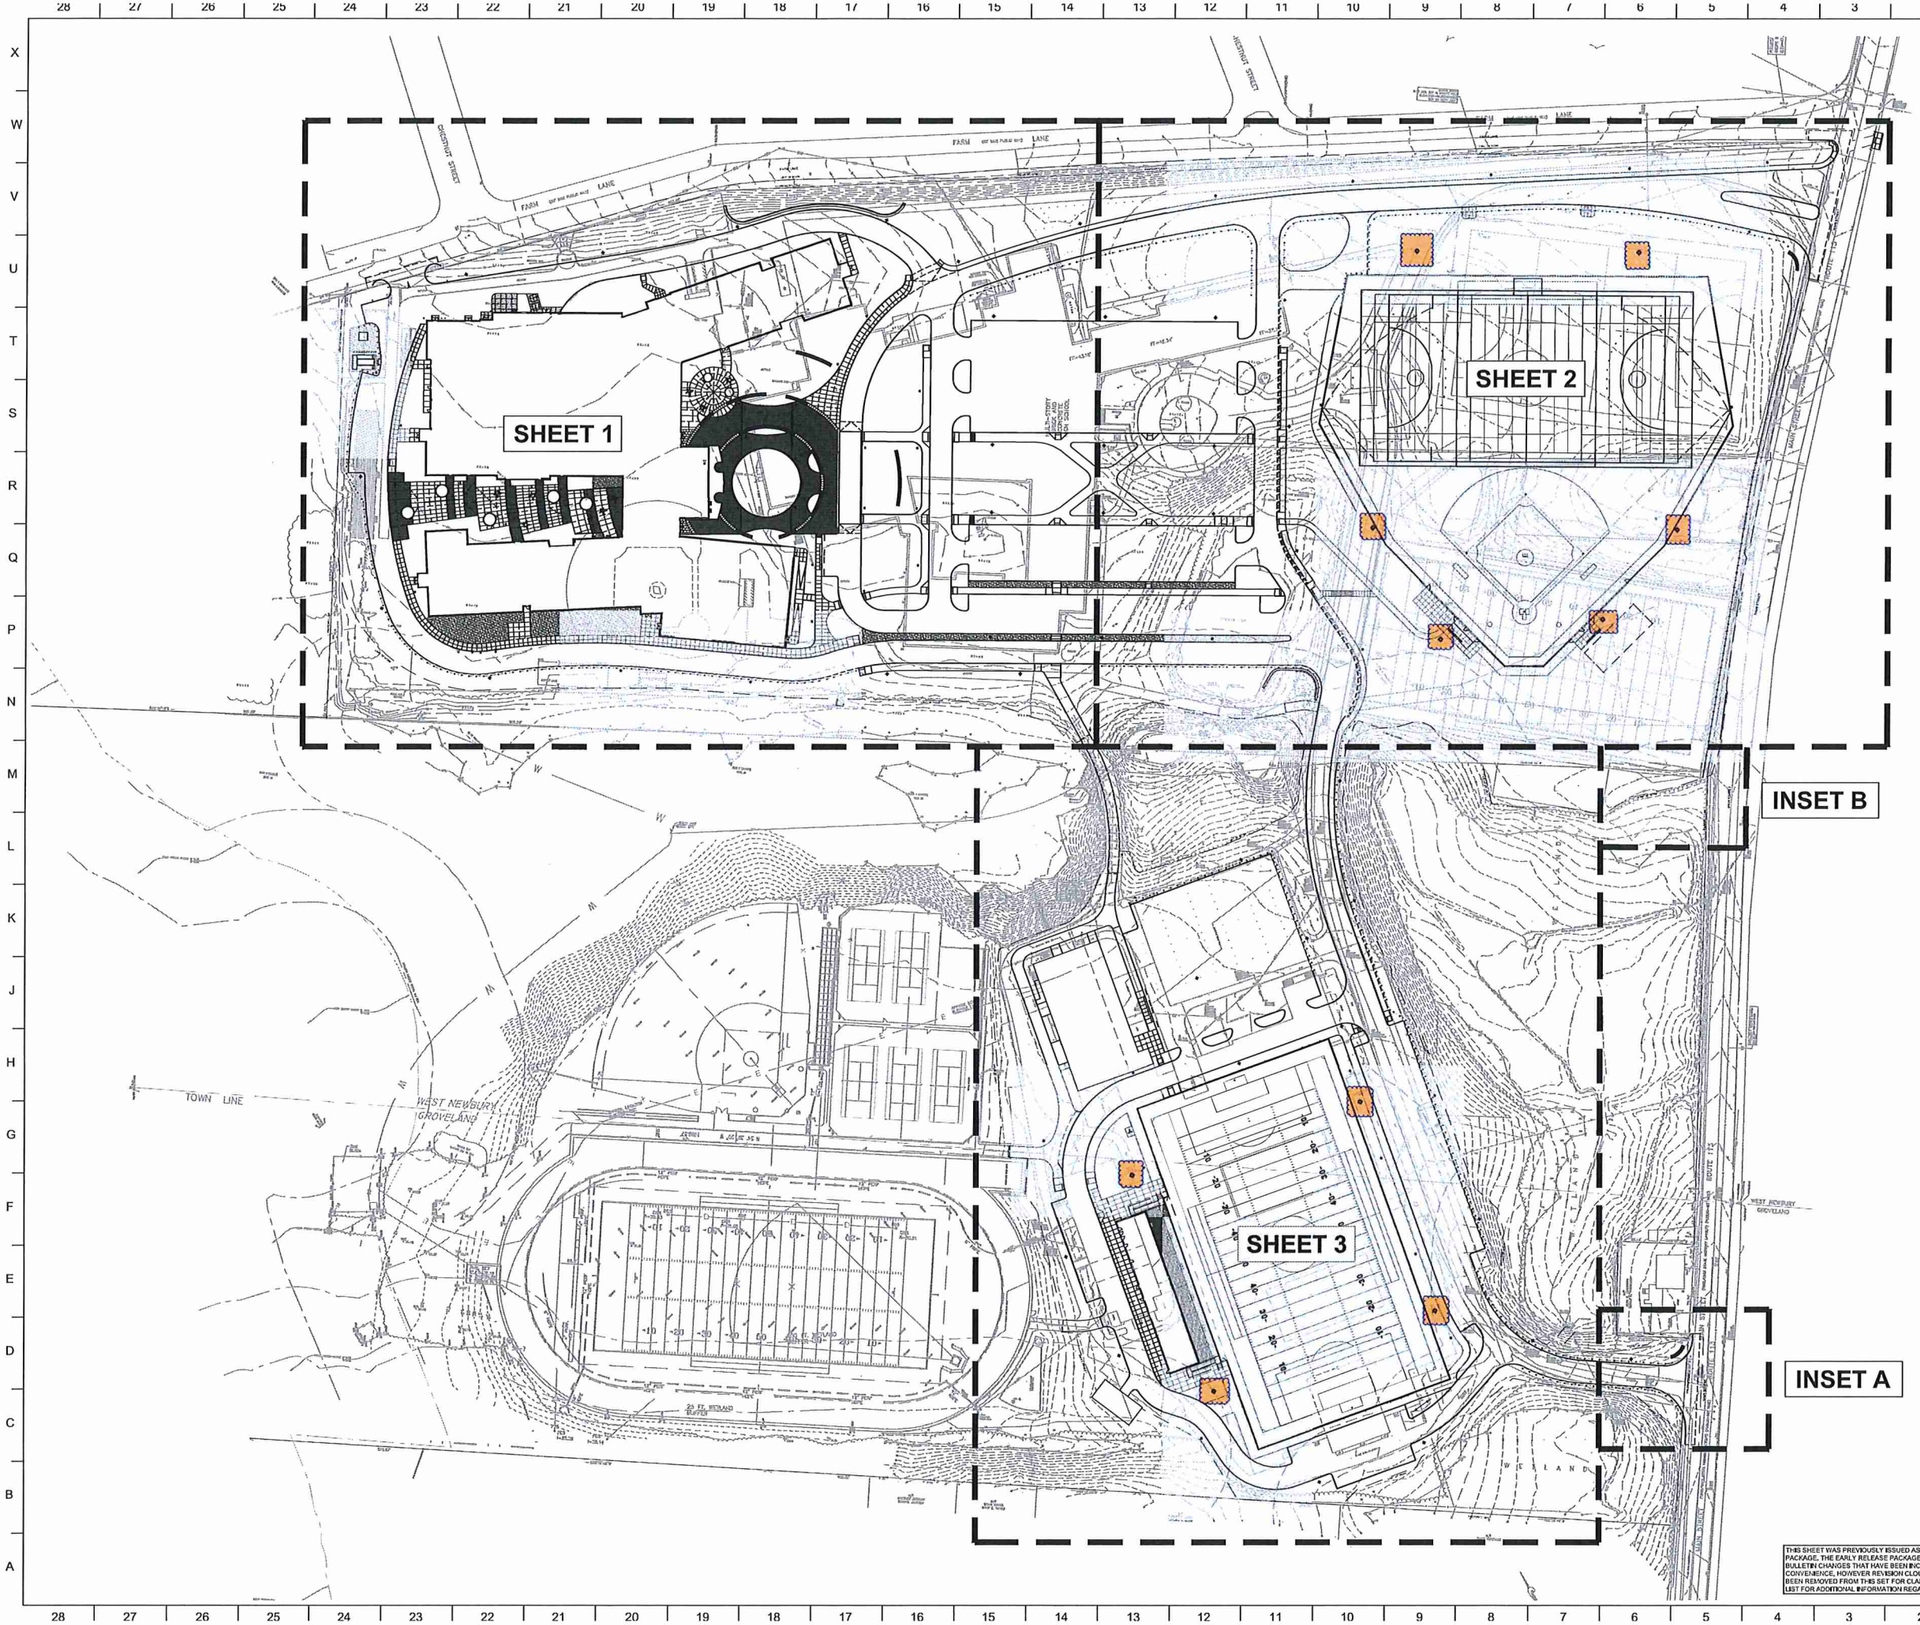

THIS SHEET WAS PREVIOUSLY ISSUED AS PART OF AN EARLY RELEASE PACKAGE. THE EARLY RELEASE PACKAGE INCLUDED ADDENDA AND BULLETIN CHANGES THAT HAVE BEEN INCORPORATED FOR CONVENIENCE, HOWEVER REVISION CLOUDS AND TRACKING HAVE BEEN REMOVED FROM THIS SET FOR CLARITY. REFER TO DRAWING LIST FOR ADDITIONAL INFORMATION REGARDING ERP.

DORE + WHITTIER
MASSACHUSETTS
203 WEST BOYLE ST., BUILDING 7, 2ND FLOOR
NEWBURYPORT, MA 01950
P: 978-499-2000
VERMONT
212 BATTERY STREET
BURLINGTON, VT 05401
P: 802.651.7428
WWW.DOREANDWHITTIER.COM

PROJECT NUMBER:
17-0762

SEAL AND SIGNATURE:

REVISIONS:

NO.	DATE	TITLE

PENTUCKET REGIONAL SCHOOL DISTRICT BUILDING PROJECT

24 MAIN STREET, WEST NEWBURY, MA 01985

ISSUE TITLE AND DATE:
CONFORMED CONSTRUCTION SET
07/24/2020

COPYRIGHT © 2019 by Dore & Whittier Architects, Inc. (D+W). These documents are the intellectual property of Dore & Whittier Architects, Inc. All rights reserved. Any reproduction, distribution, or use of these documents without the express written consent of Dore & Whittier Architects, Inc. is prohibited.

TRUE NORTH
N
PROJECT NORTH
0 25' 50' 100'
SCALE: 1"=50'-0" GRAPHIC SCALE

SHEET LAYOUT PLAN - OVERALL

SHEET NUMBER:
L1.00